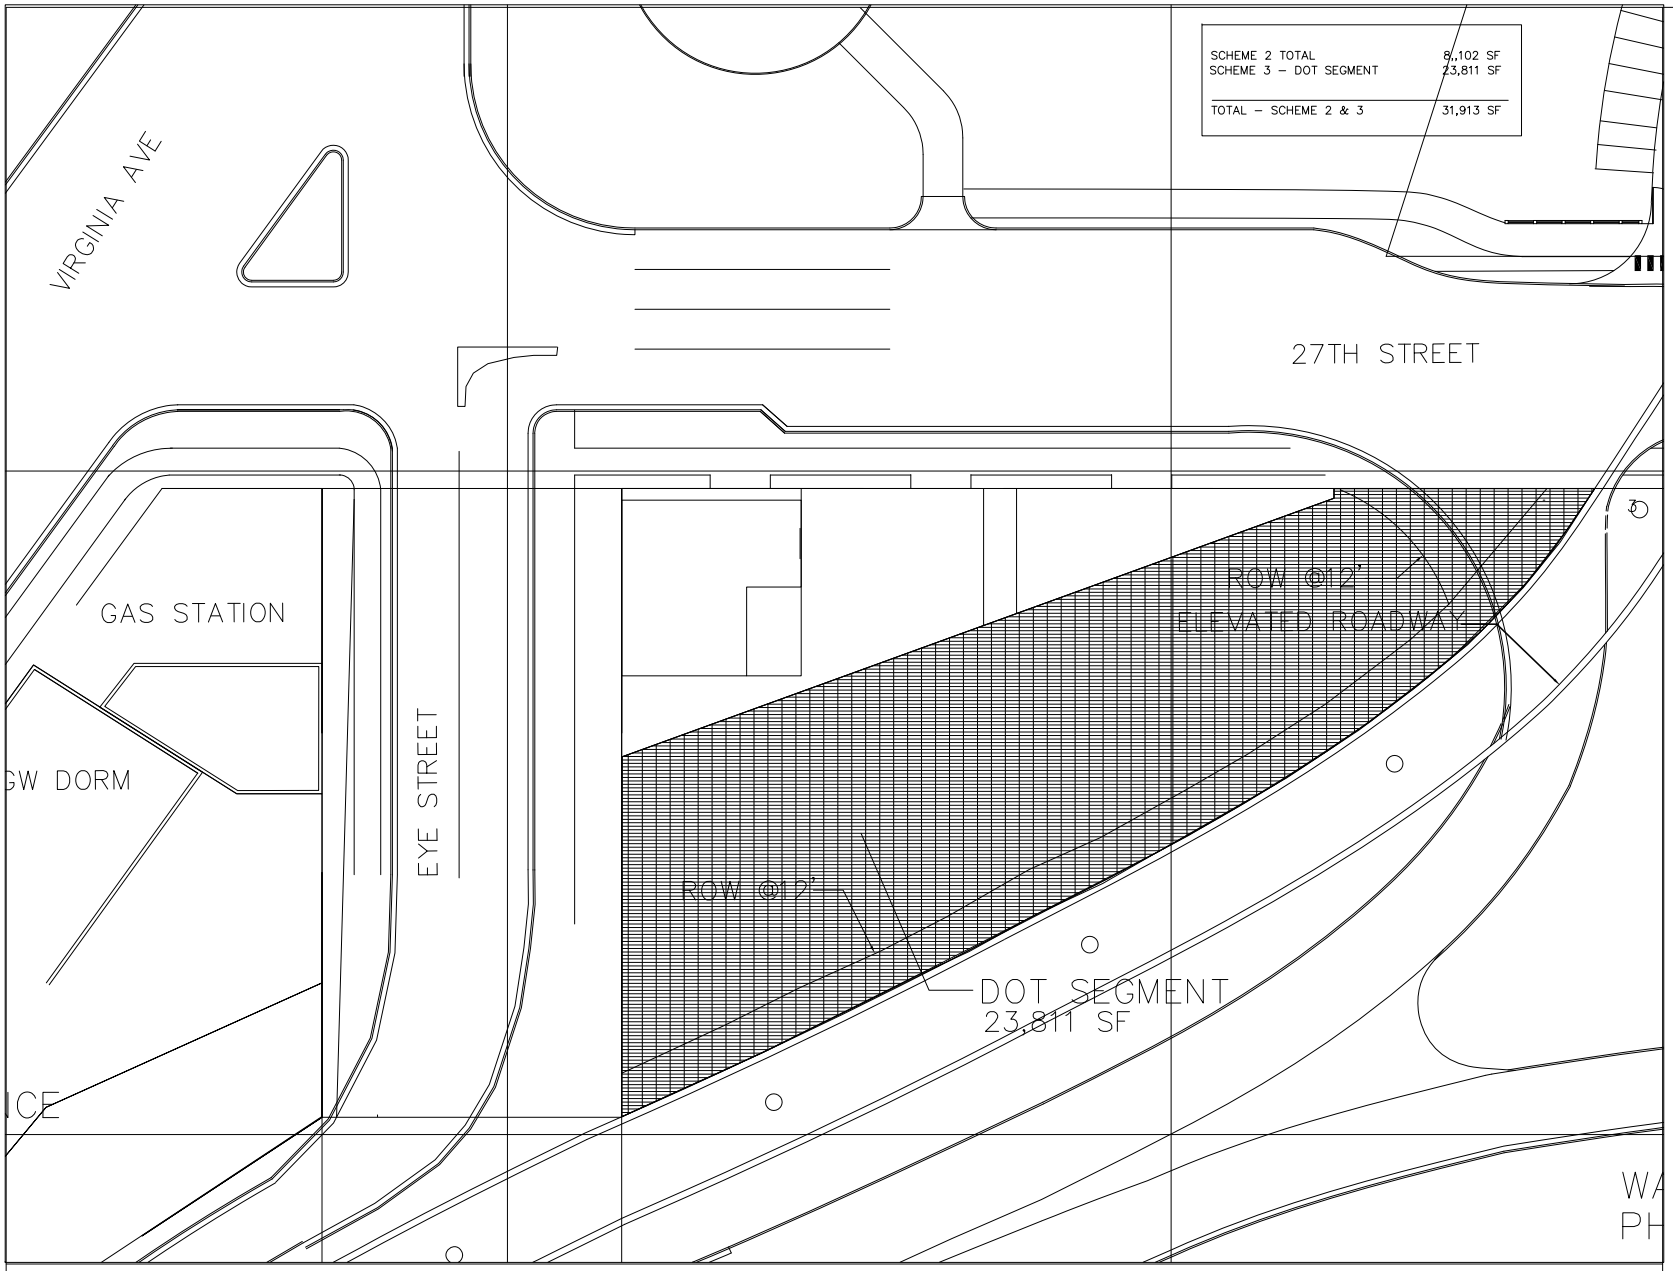

SCHEME 2 TOTAL	8,,102 SF
SCHEME 3 – DOT SEGMENT	23,811 SF
TOTAL – SCHEME 2 & 3	31,913 SF

SITE PLAN

COPYRIGHT 2015 – ALEC GIBSON

GIBSON & ASSOCIATES
ARCHITECTS
1810 NORTH HOLLISTER STREET
ARLINGTON, VIRGINIA 22205
TEL/FAX: 703/533-2122

PROPOSED
RESIDENTIAL DEVELOPMENT

2676 EYE STREET, NW
WASHINGTON, DC 20007

Project Number:
2014–10

Submittals/Revisions:

No.	Date	Description
1	1–15–15	ISSUED FOR OWNER REVIEW

Seal:

Sheet Title:
SITE PLAN
SCHEME 3

Drawn By:	AWG
Checked By:	AWG
Scale:	AS NOTED
CADD File:	E415
Drawing No.:	A–3