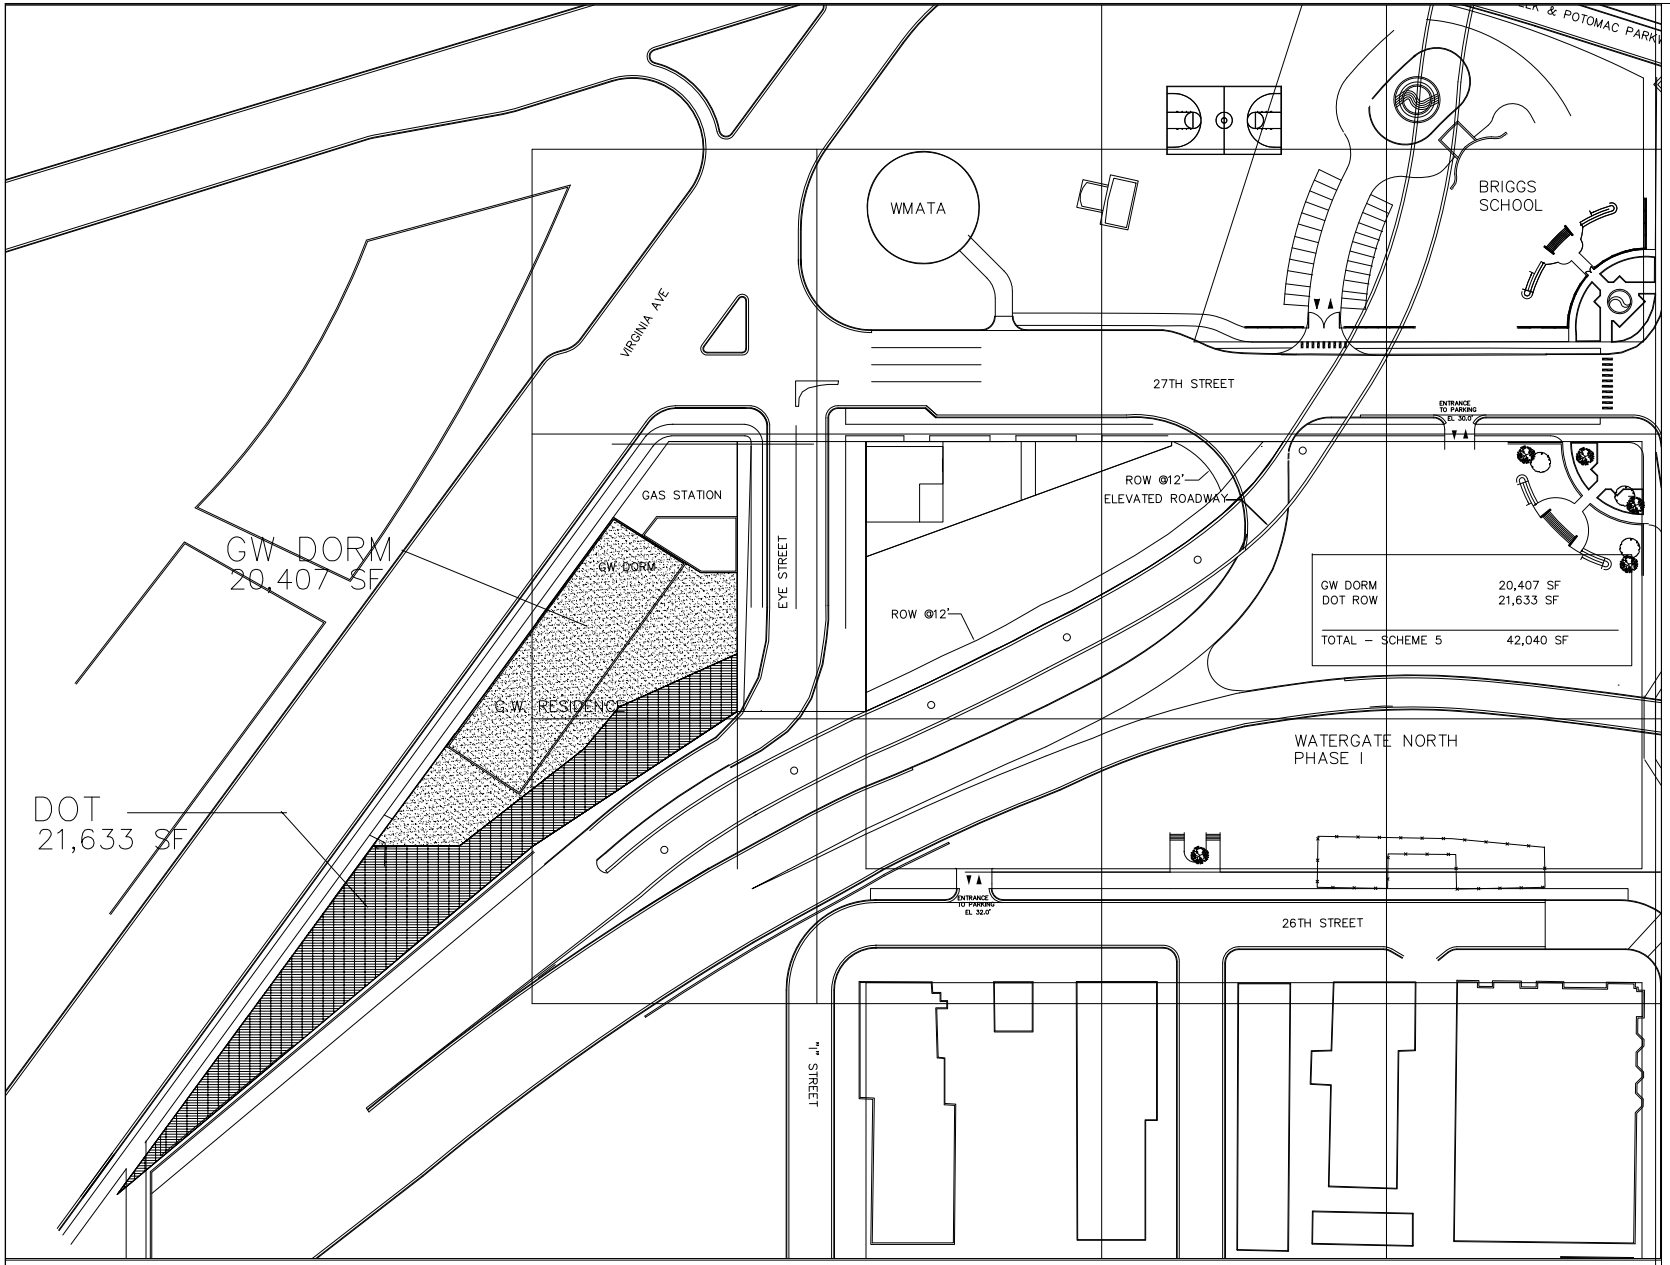

SITE PLAN

COPYRIGHT 2015 – ALEC GIBSON

GIBSON & ASSOCIATES ARCHITECTS
1810 NORTH HOLLISTER STREET
ARLINGTON, VIRGINIA 22205
TEL/FAX: 703/532-2122

PROPOSED
RESIDENTIAL DEVELOPMENT

2676 EYE STREET, NW
WASHINGTON, DC 20007

Project Number:
2014–10

Submittals/Revisions:

No.	Date	Description
1	1–15–15	ISSUED FOR OWNER REVIEW

Seal:

Sheet Title:
SITE PLAN
SCHEME 5

Drawn By: AWG
Checked By: AWG
Scale: AS NOTED
CADD File: e4

Drawing No.:
A–5